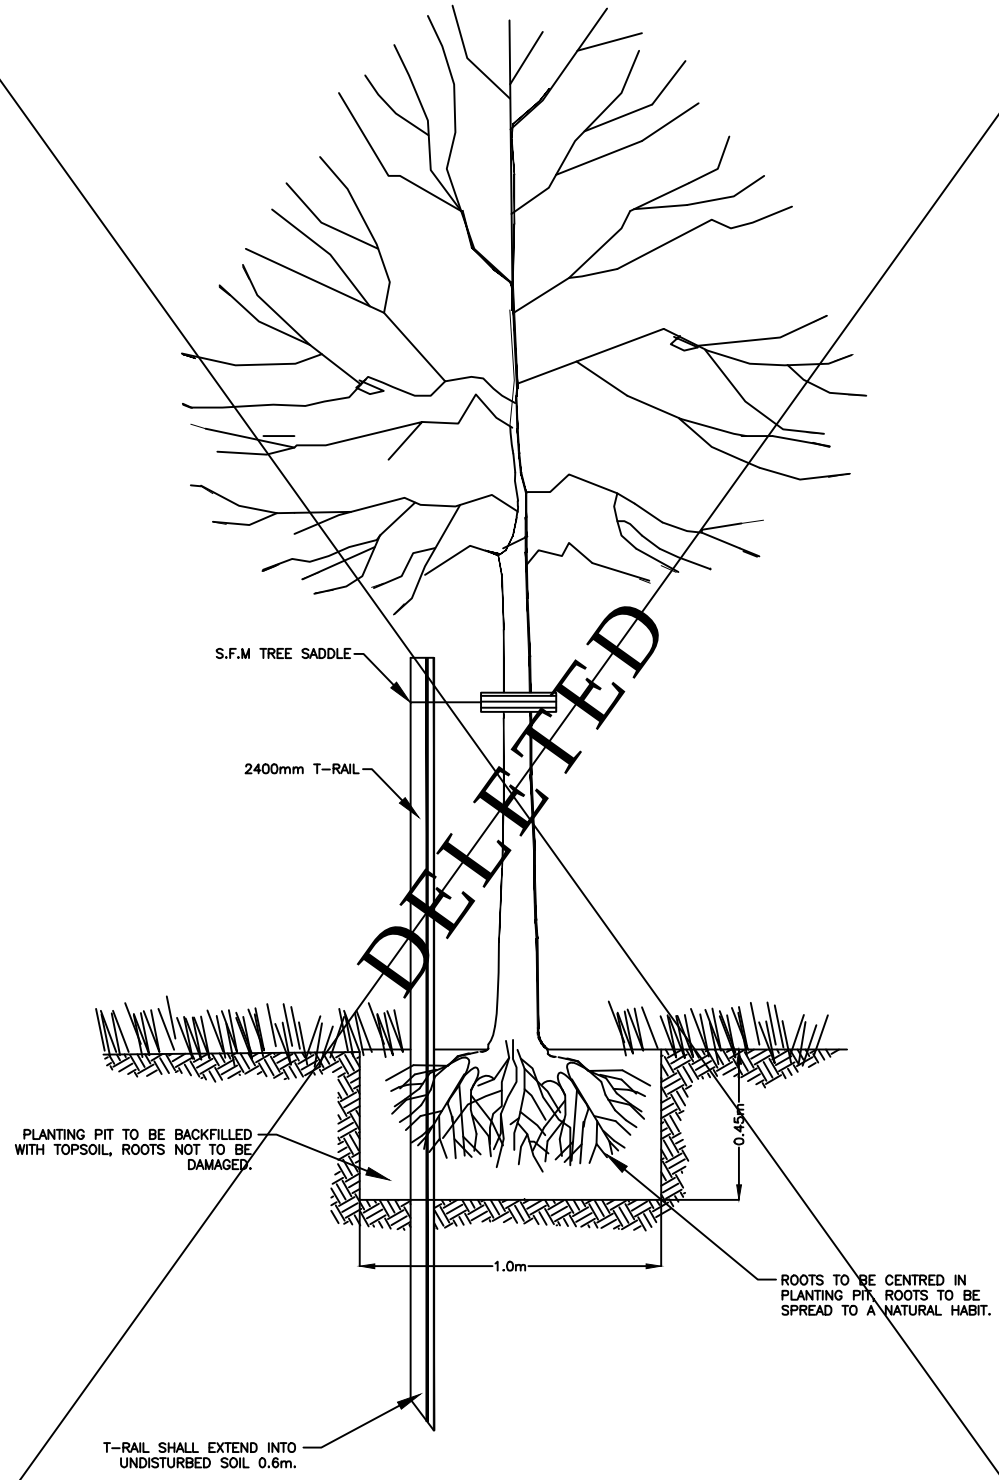

DELETED

BOULEVARD TREE PLANTING	The Corporation Of The **CITY OF KITCHENER**	KITCHENER			Scale:	N.T.S.
					Rev. Date:	JUNE 2010
			No.	REVISION DATE	Std. No.:	112